


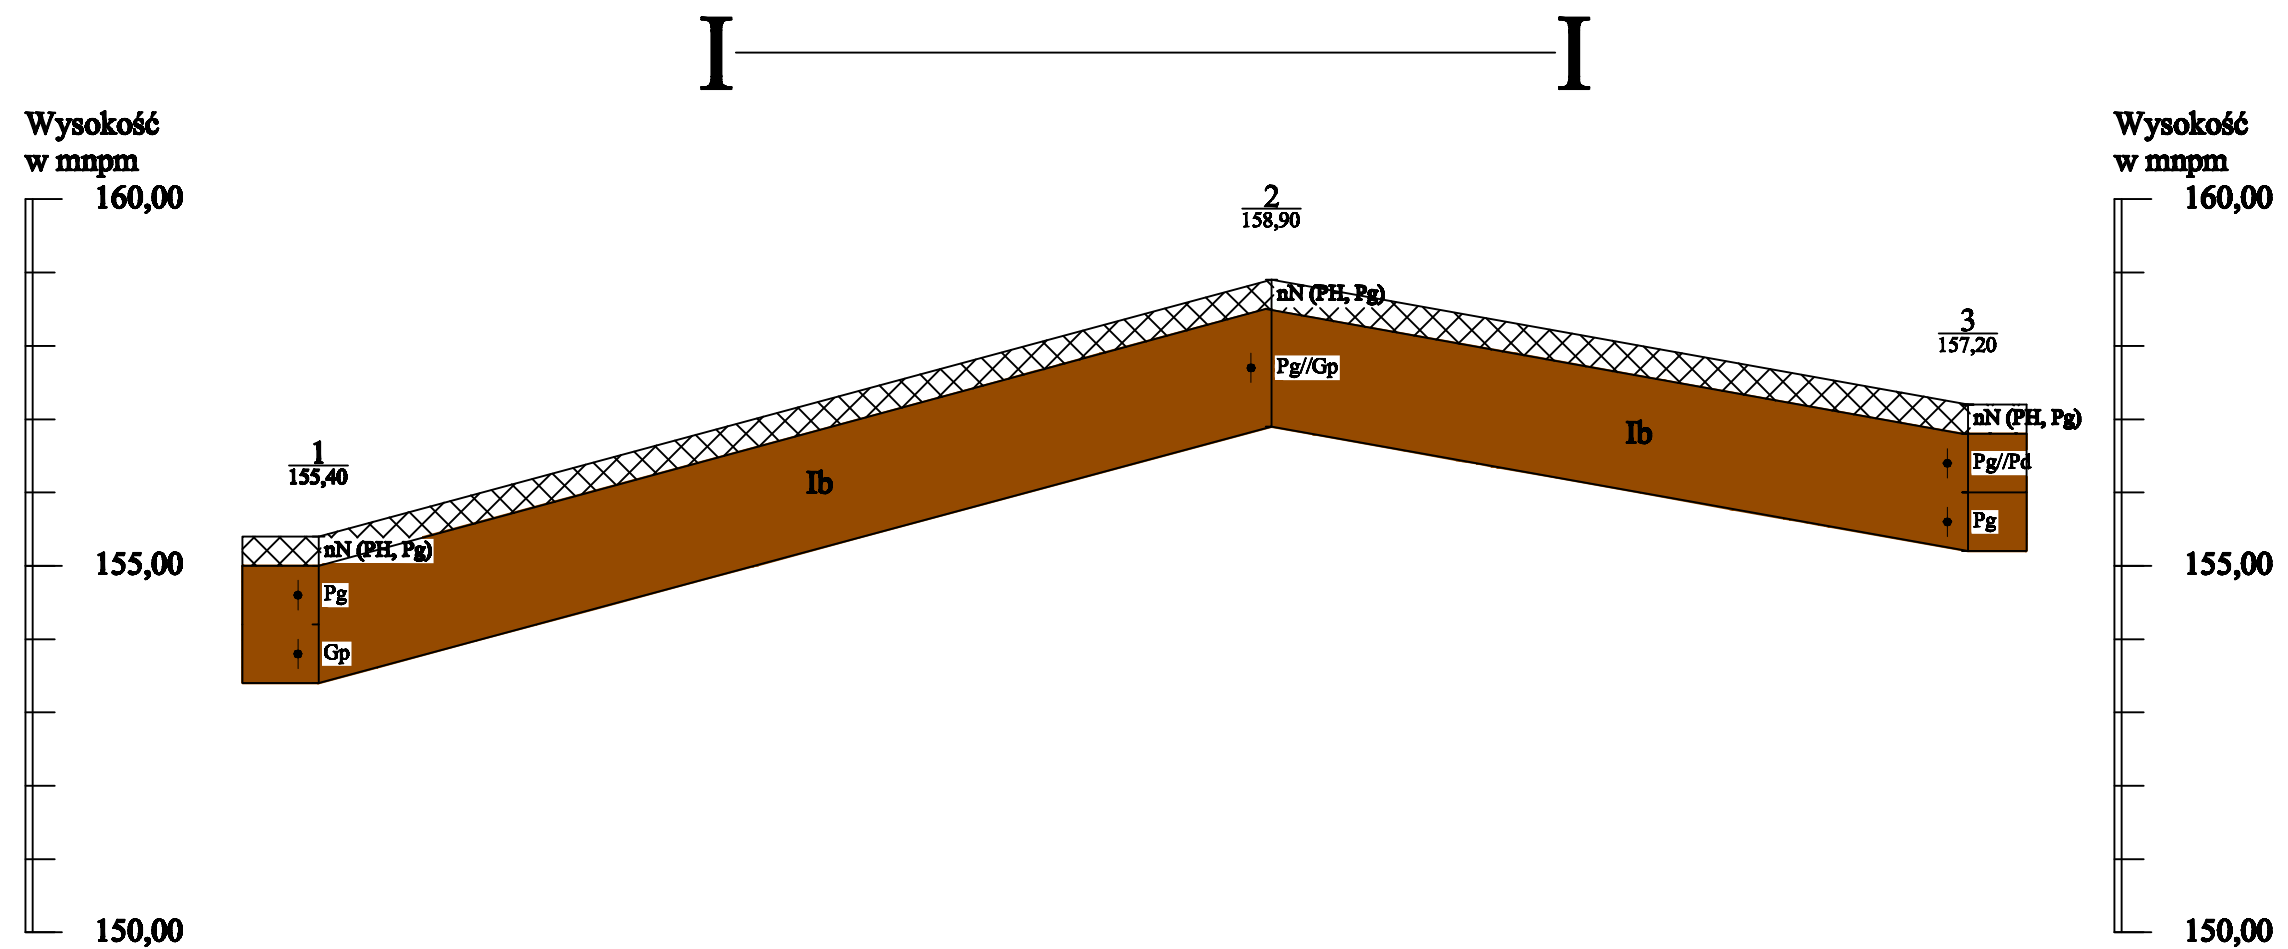

Odl. w m		260,00		190,00	
Głęb. w m	2,00		2,00		2,00

skala pion: 1:100
poz. 1:2000

Zbeniny, gm. Chojnice
sieć wodociągowa

Zał. Nr 4.1