


I c.d.-----I c.d.

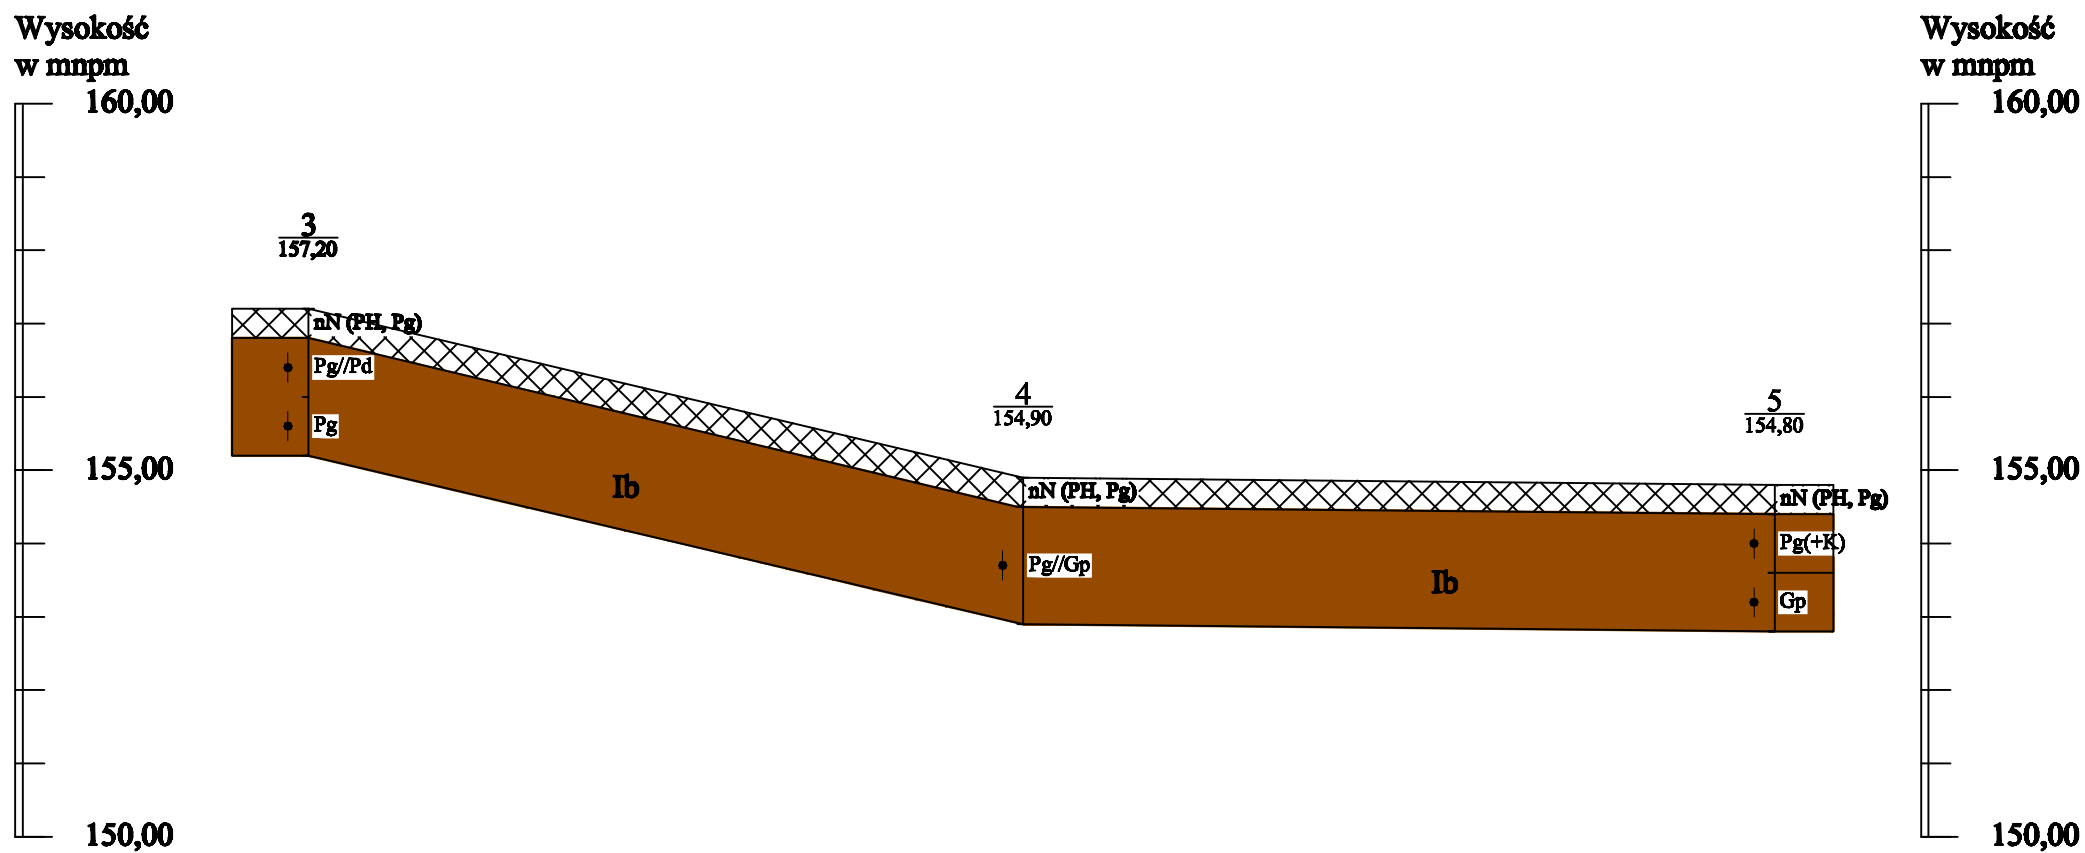

Odl. w m		195,00		205,00	
Głęb. w m	2,00		2,00		2,00

skala pion: 1:100
poz. 1:2000

Zbeniny, gm. Chojnice
sieć wodociągowa

Zał. Nr 4.2